


BERGFELD PARK MASTER PLAN


Bergfeld Master Plan Committee Meeting	07.18.13
Bergfeld Master Plan Committee Meeting	08.08.13
Citizen's Meeting at Bergfeld Park	09.05.13
Bergfeld Master Plan Committee Meeting	10.16.13
Park Board Meeting	10.28.13
Tyler Historic Preservation Board	11.06.13
City Council Presentation	11.13.13



DRAWN: HNR	
CHECKED: MHS	
DATE: JULY 2013	
SCALE: AS SHOWN	
JOB NO.: 12-012	
1 OF 1	
SITE PLAN BERGFELD PARK CITY OF TYLER, TEXAS	
MHS PLANNING & DESIGN, LLC	
212 West Ninth Street Tyler, Texas 75701 903-597-4606 903-597-4617 Fax	

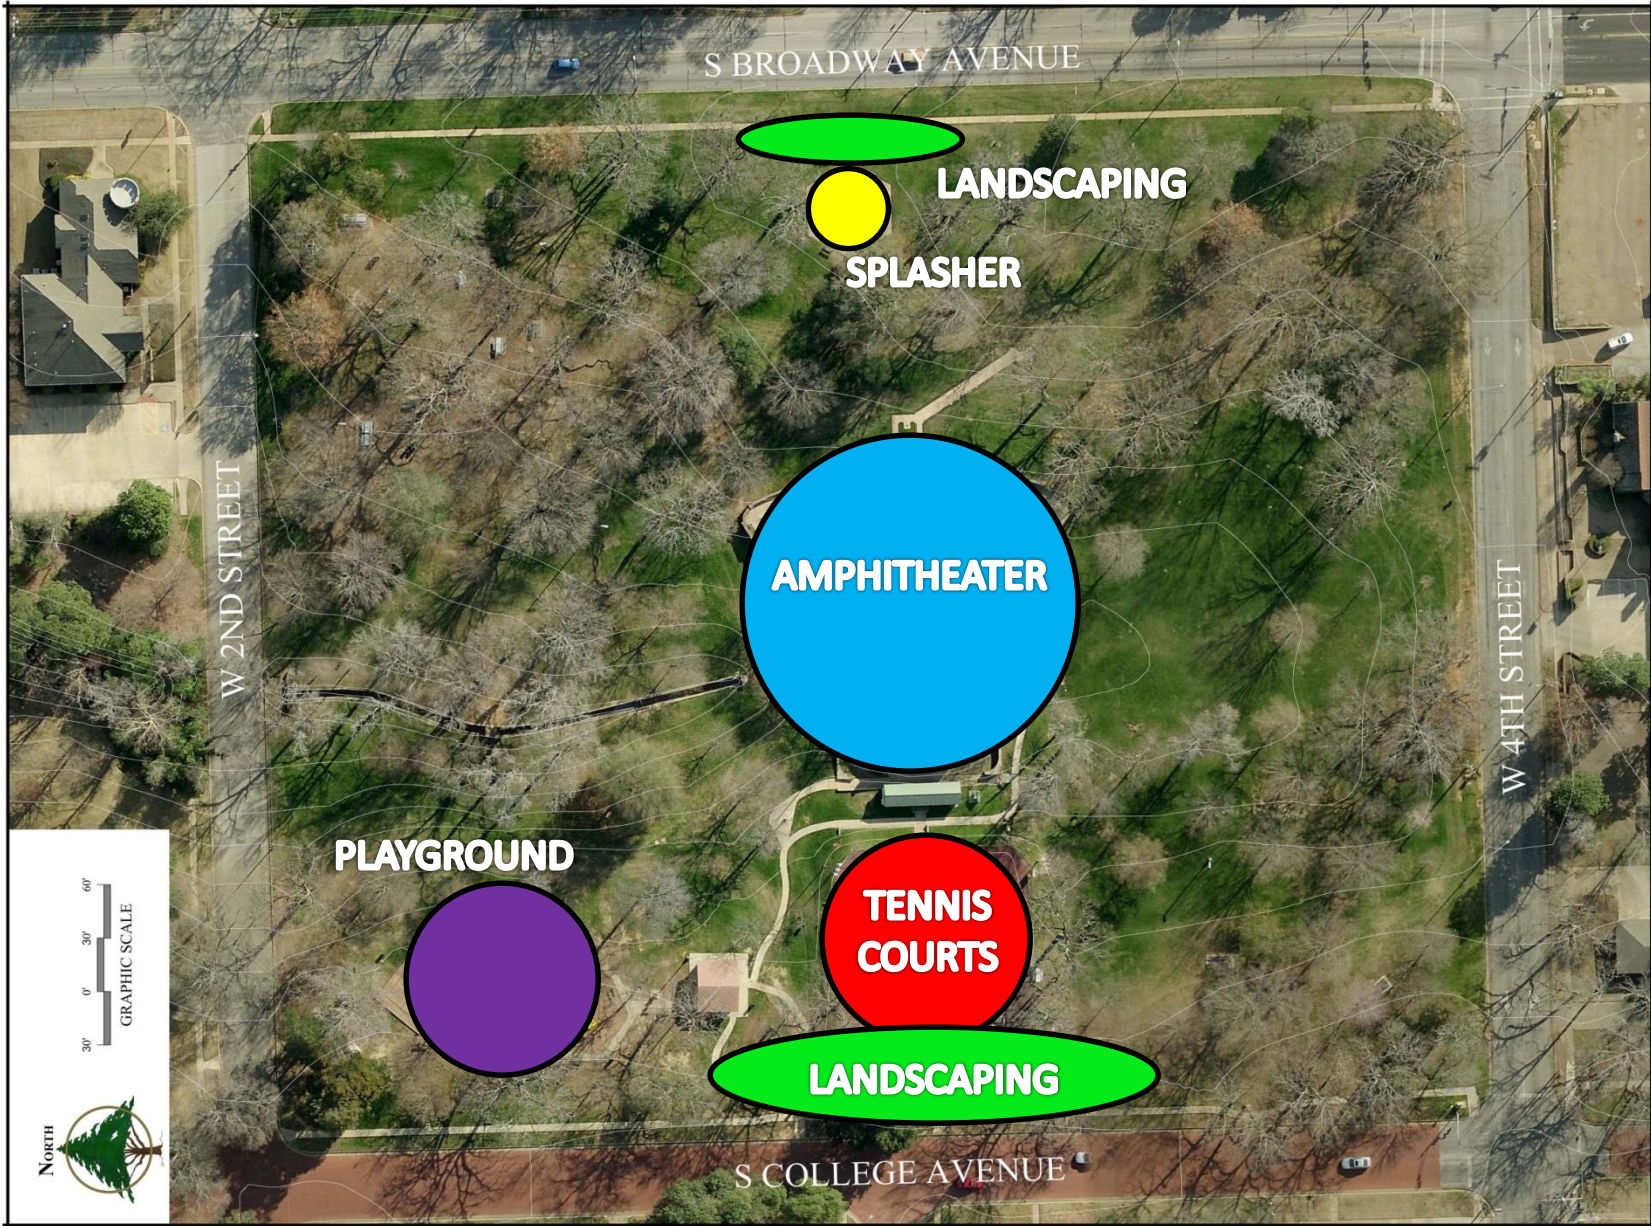

30' 0' 30' 60'
GRAPHIC SCALE

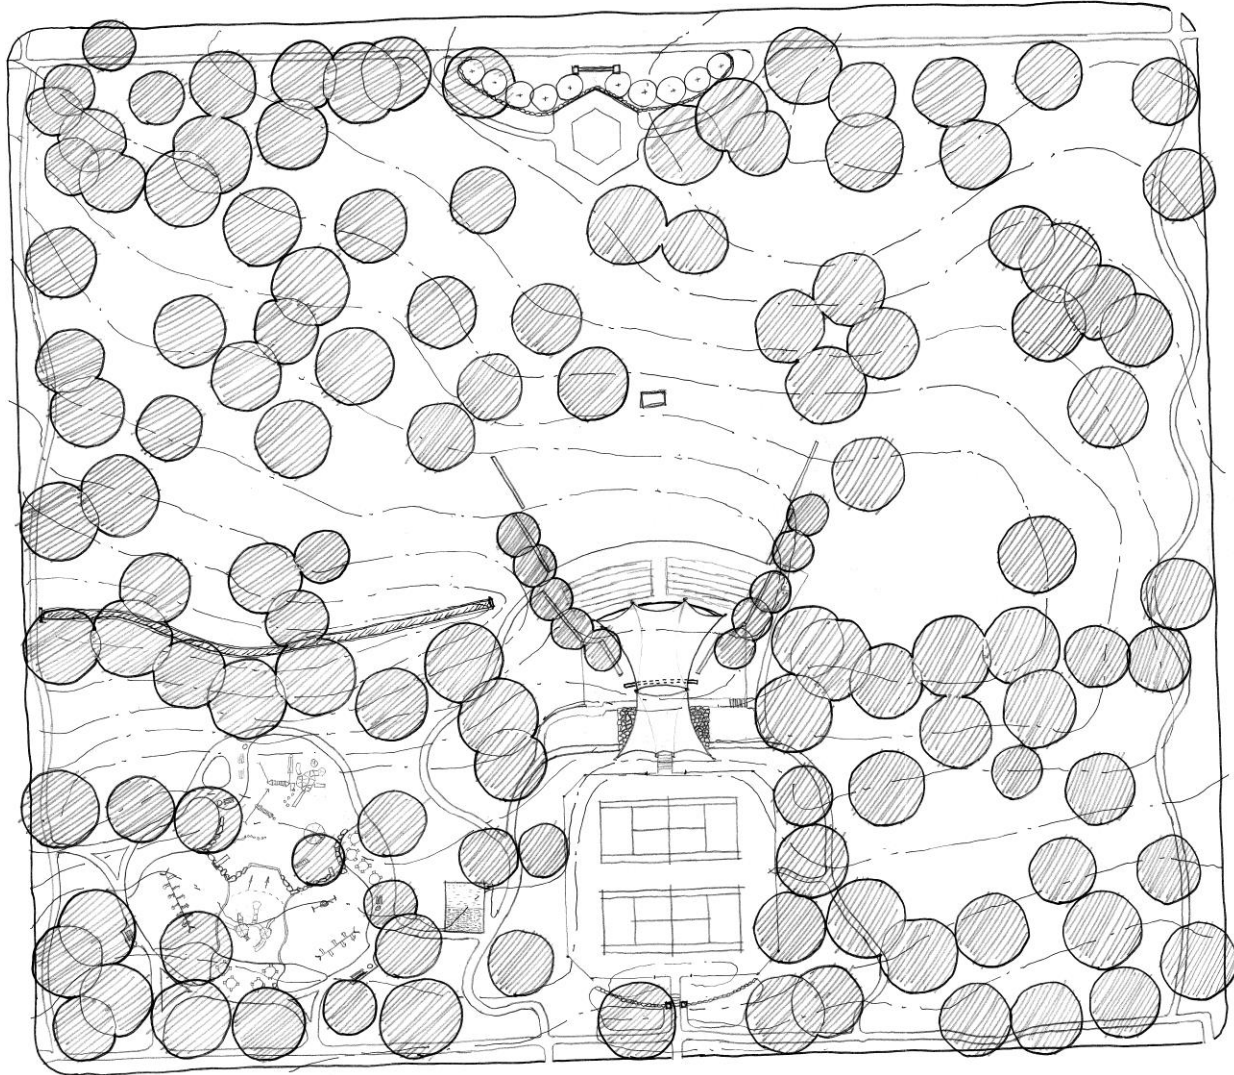

DRAWN: HNR
CHECKED: MHS
DATE: OCT 2013
SCALE: AS SHOWN
JOB NO.: 12-012

1 OF 1

MASTER PLAN
BERGFELD PARK
CITY OF TYLER, TEXAS

MHS
PLANNING & DESIGN, LLC


212 West Ninth Street
Tyler, Texas 75701
903-597-4617 Fax

North



30' 0' 30' 60'
GRAPHIC SCALE

W SECOND STREET

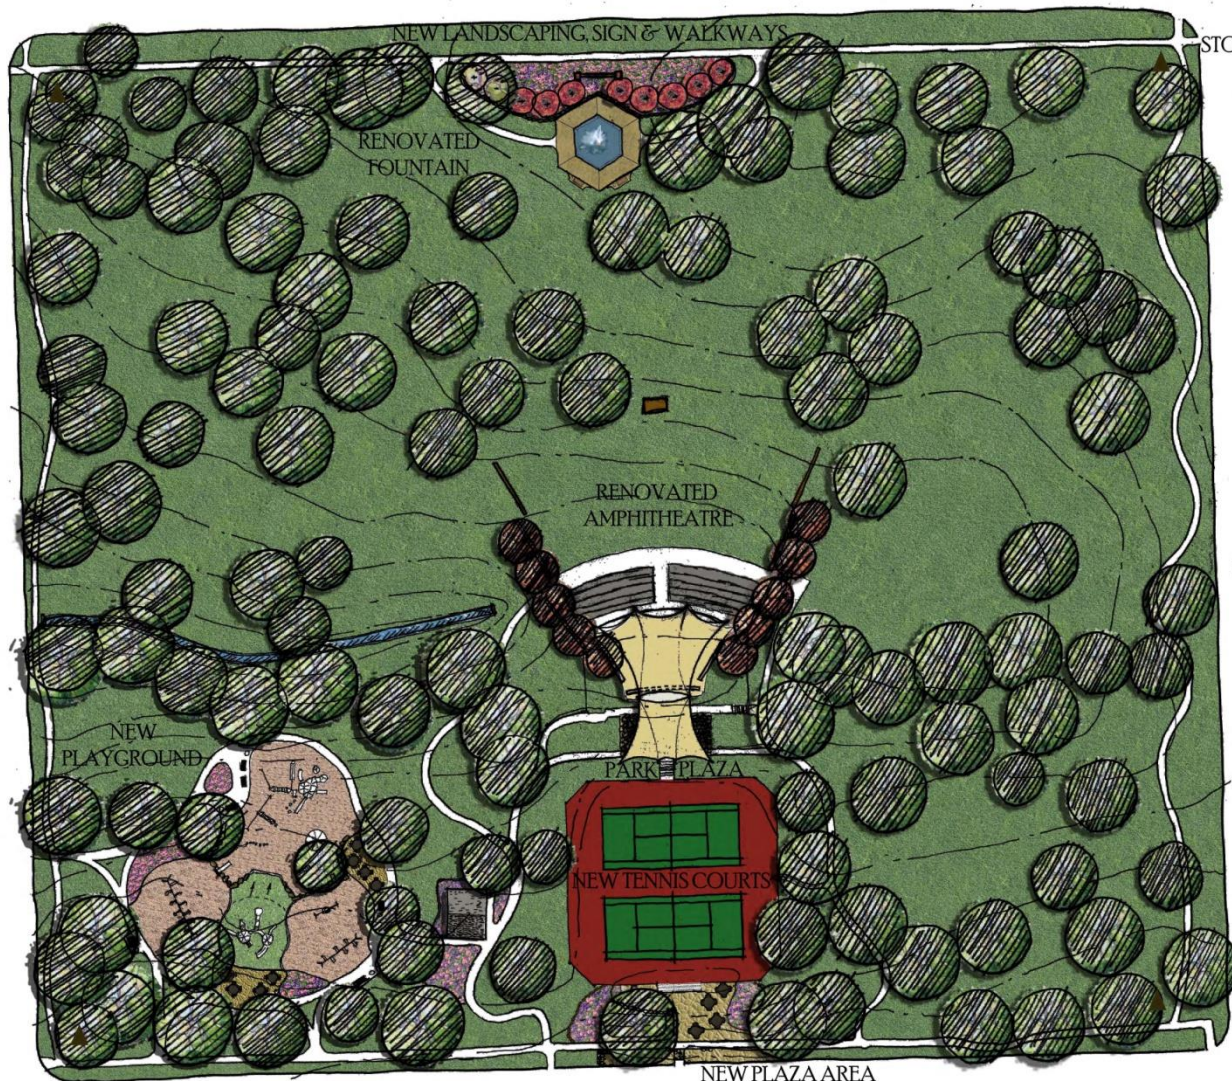

SB BROADWAY AVENUE

STONE COLUMNS
(TYP)

W FOURTH STREET

COLLEGE AVENUE


MASTER PLAN
BERGFELD PARK
CITY OF TYLER, TEXAS

MHS
PLANNING & DESIGN, LLC

2112 West Ninth Street
Tyler, Texas 75701
903-597-4617 Fax

DRAWN: HNR
CHECKED: MHS
DATE: OCT 2013
SCALE: AS SHOWN
JOB NO.: 13-012

1 OF 1

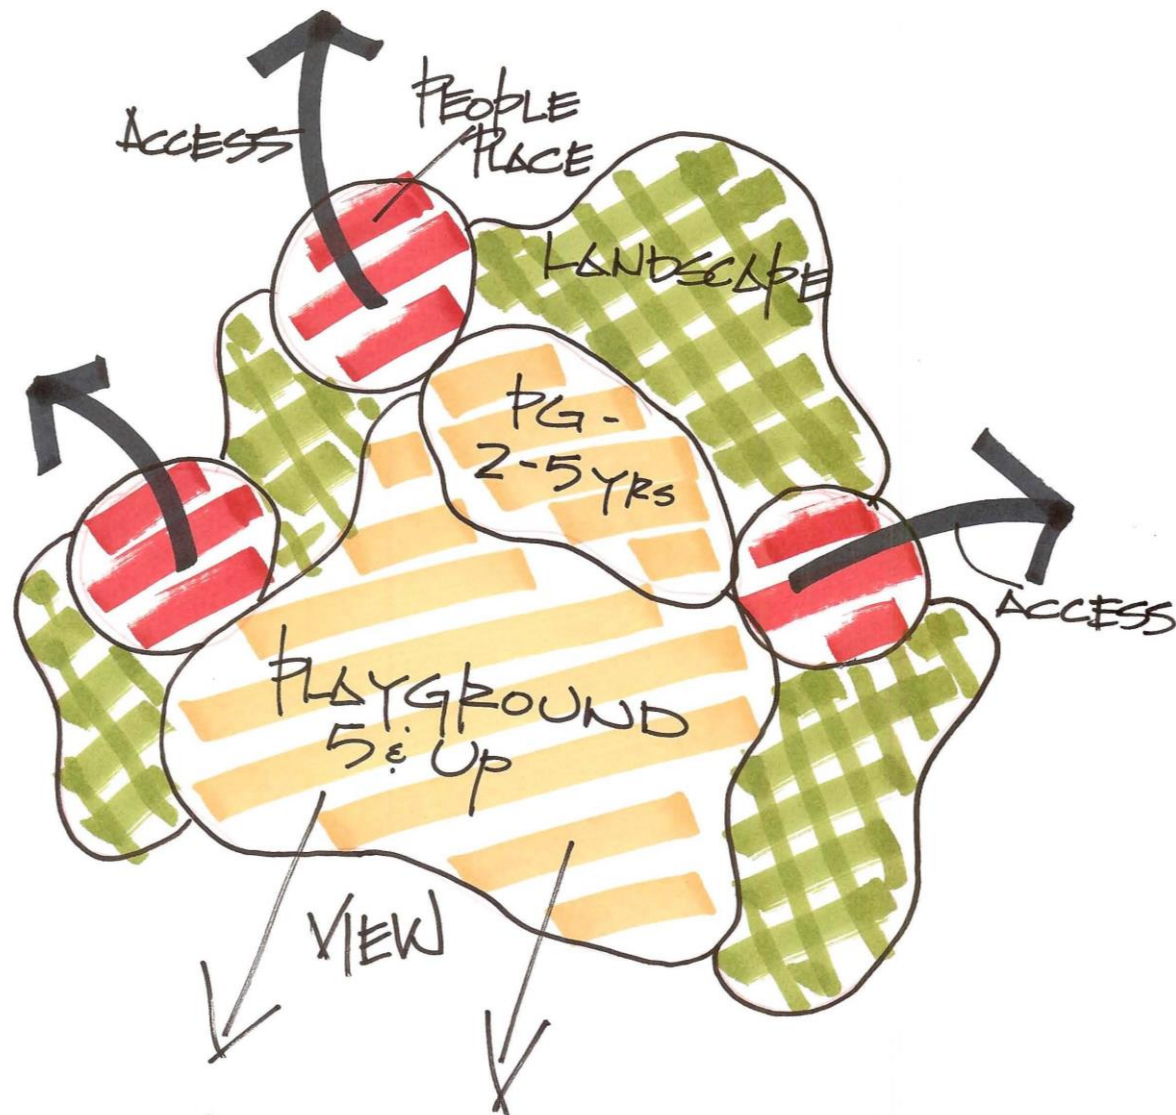



PLAYGROUND
CONCEPT




BERGFELD PARK PLAYGROUND TYLER, TX



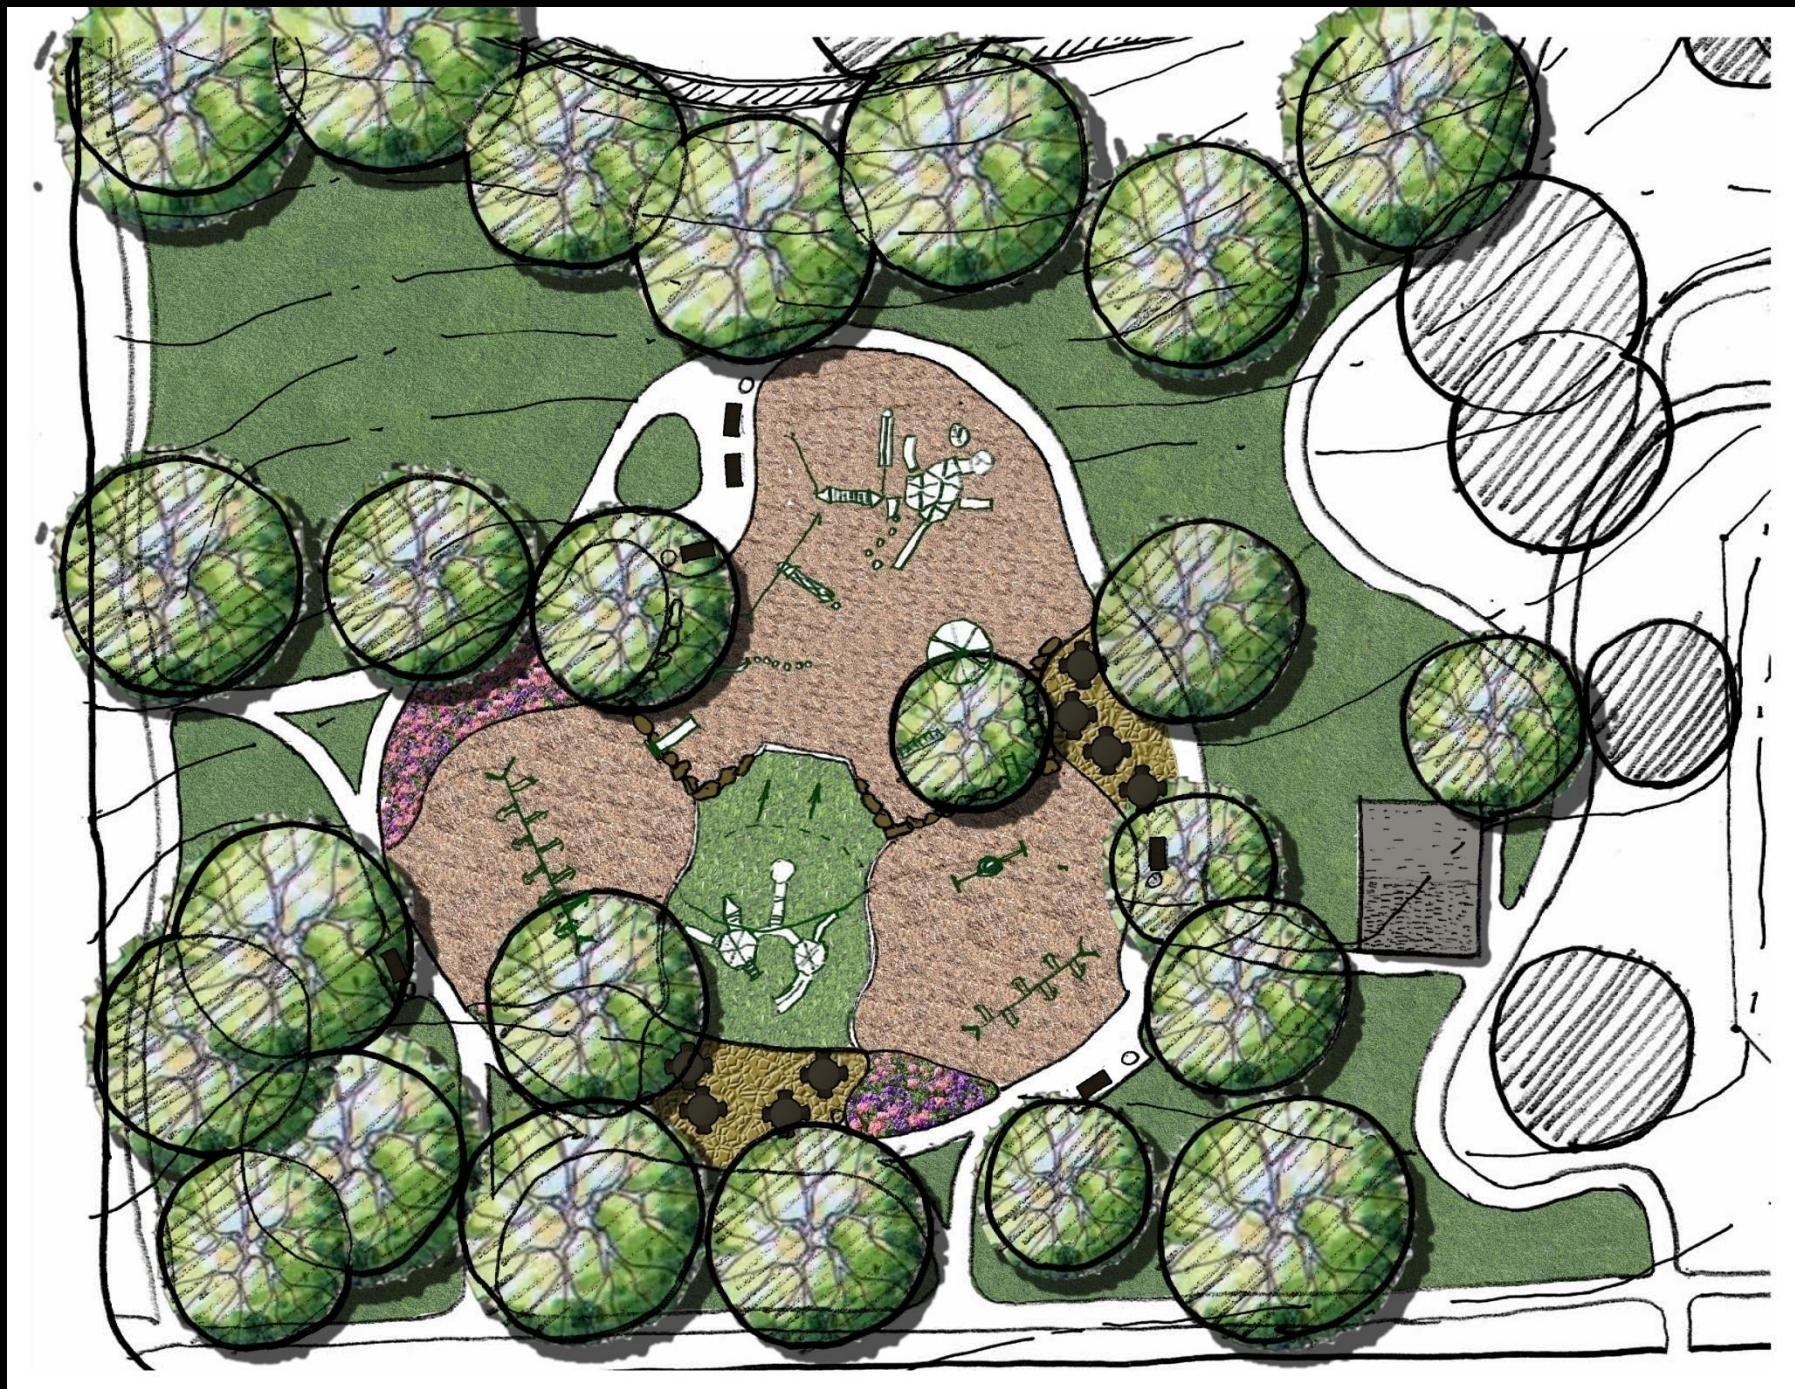

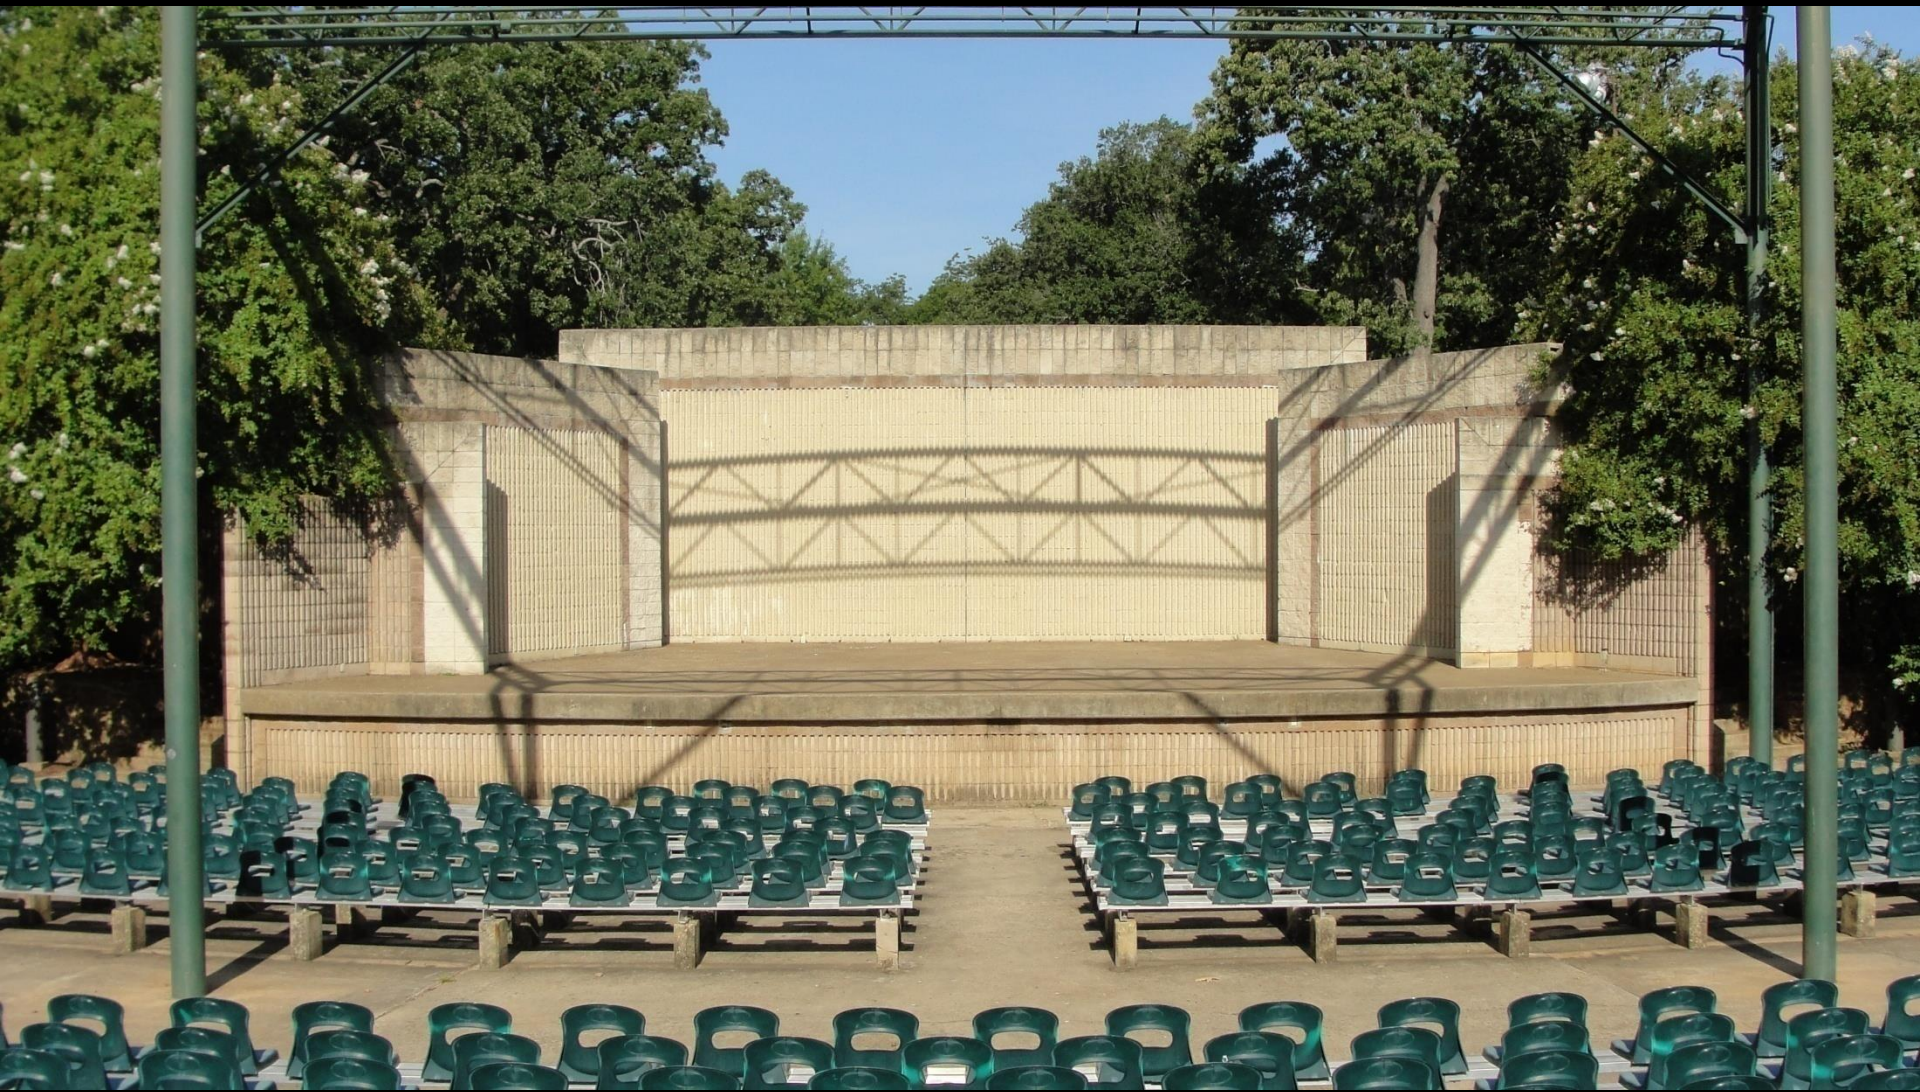



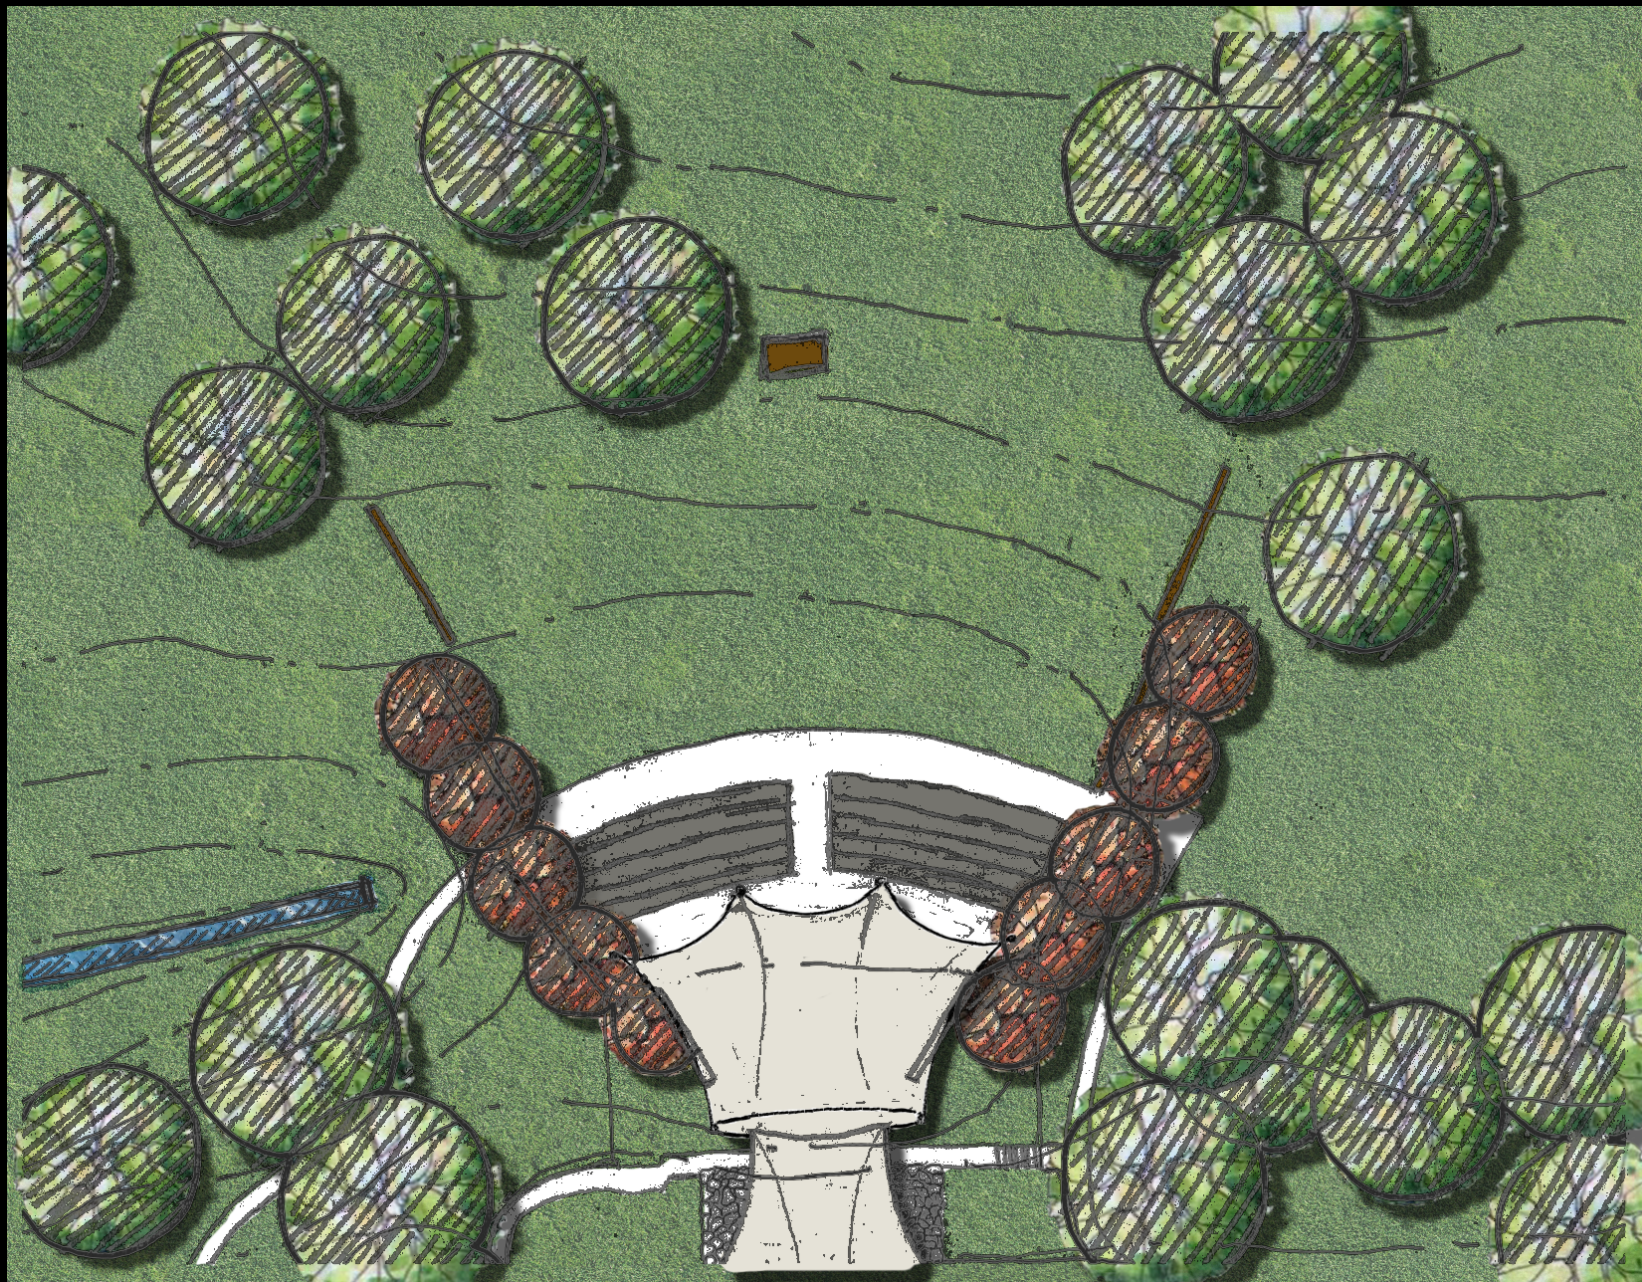










S COLLEGE AVENUE


LANDSCAPED
BEDS

RESTROOM

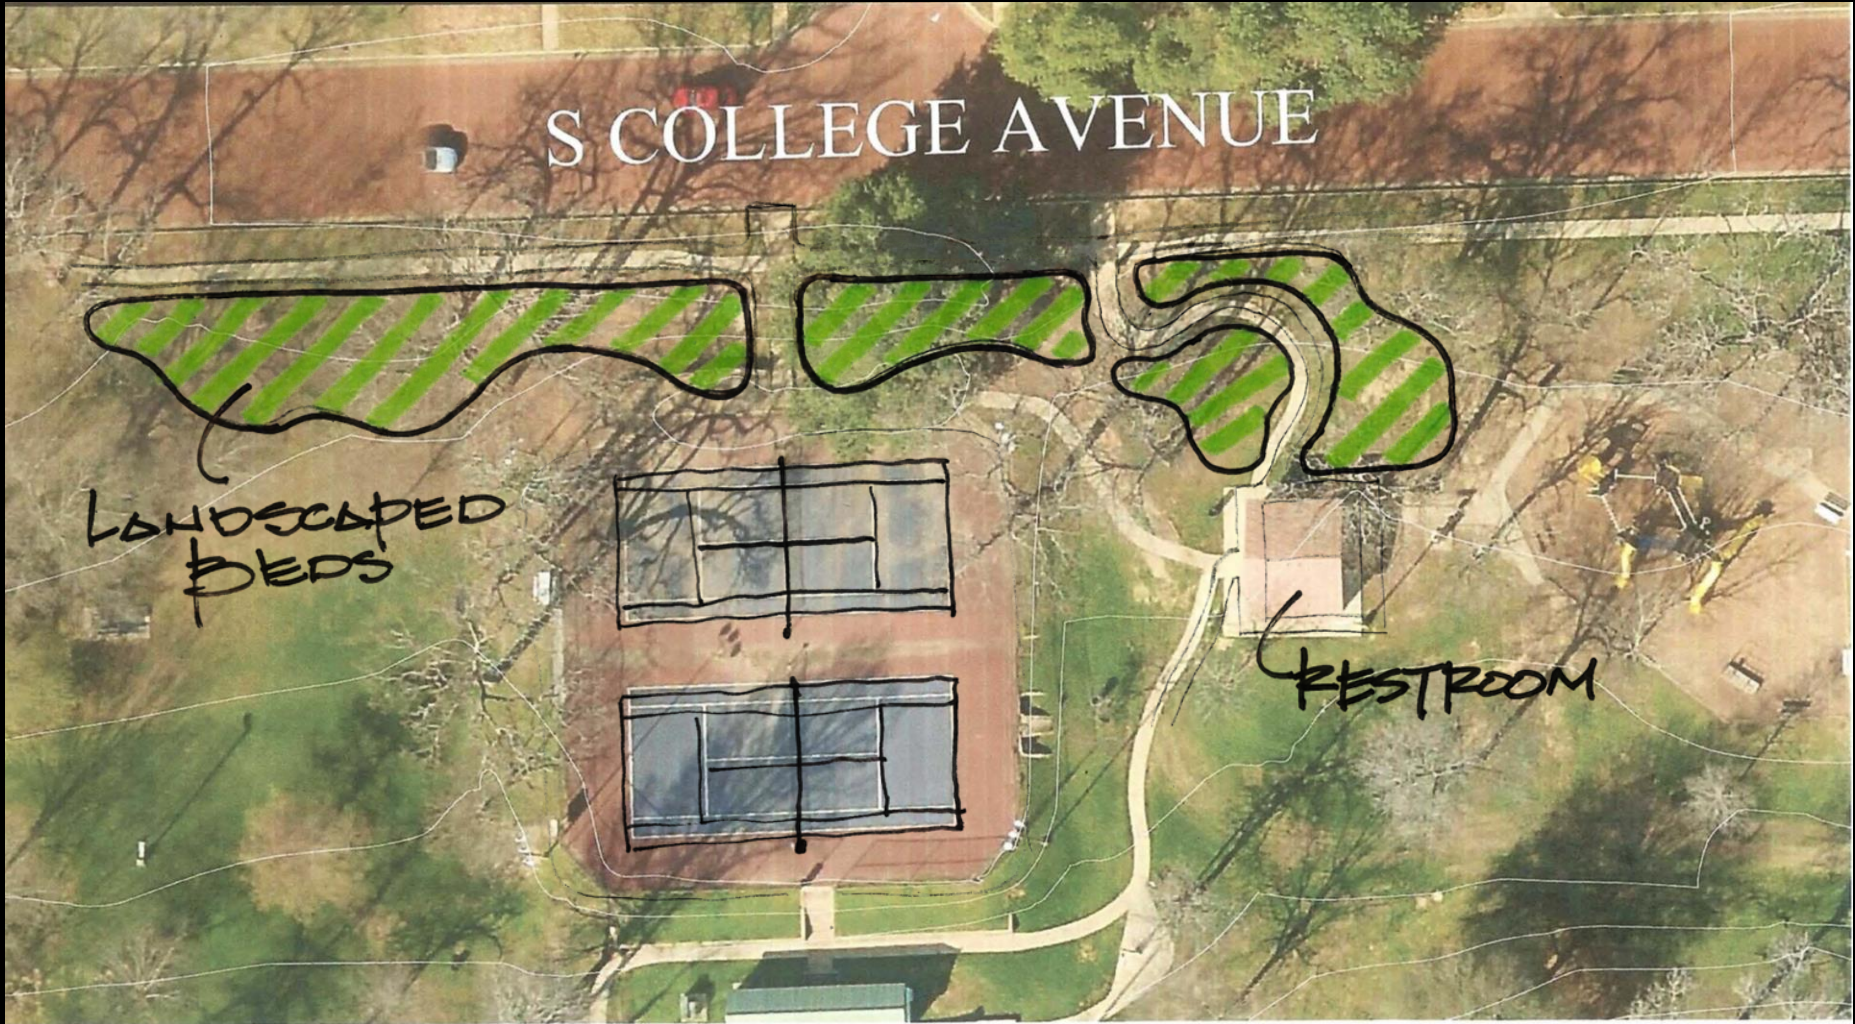








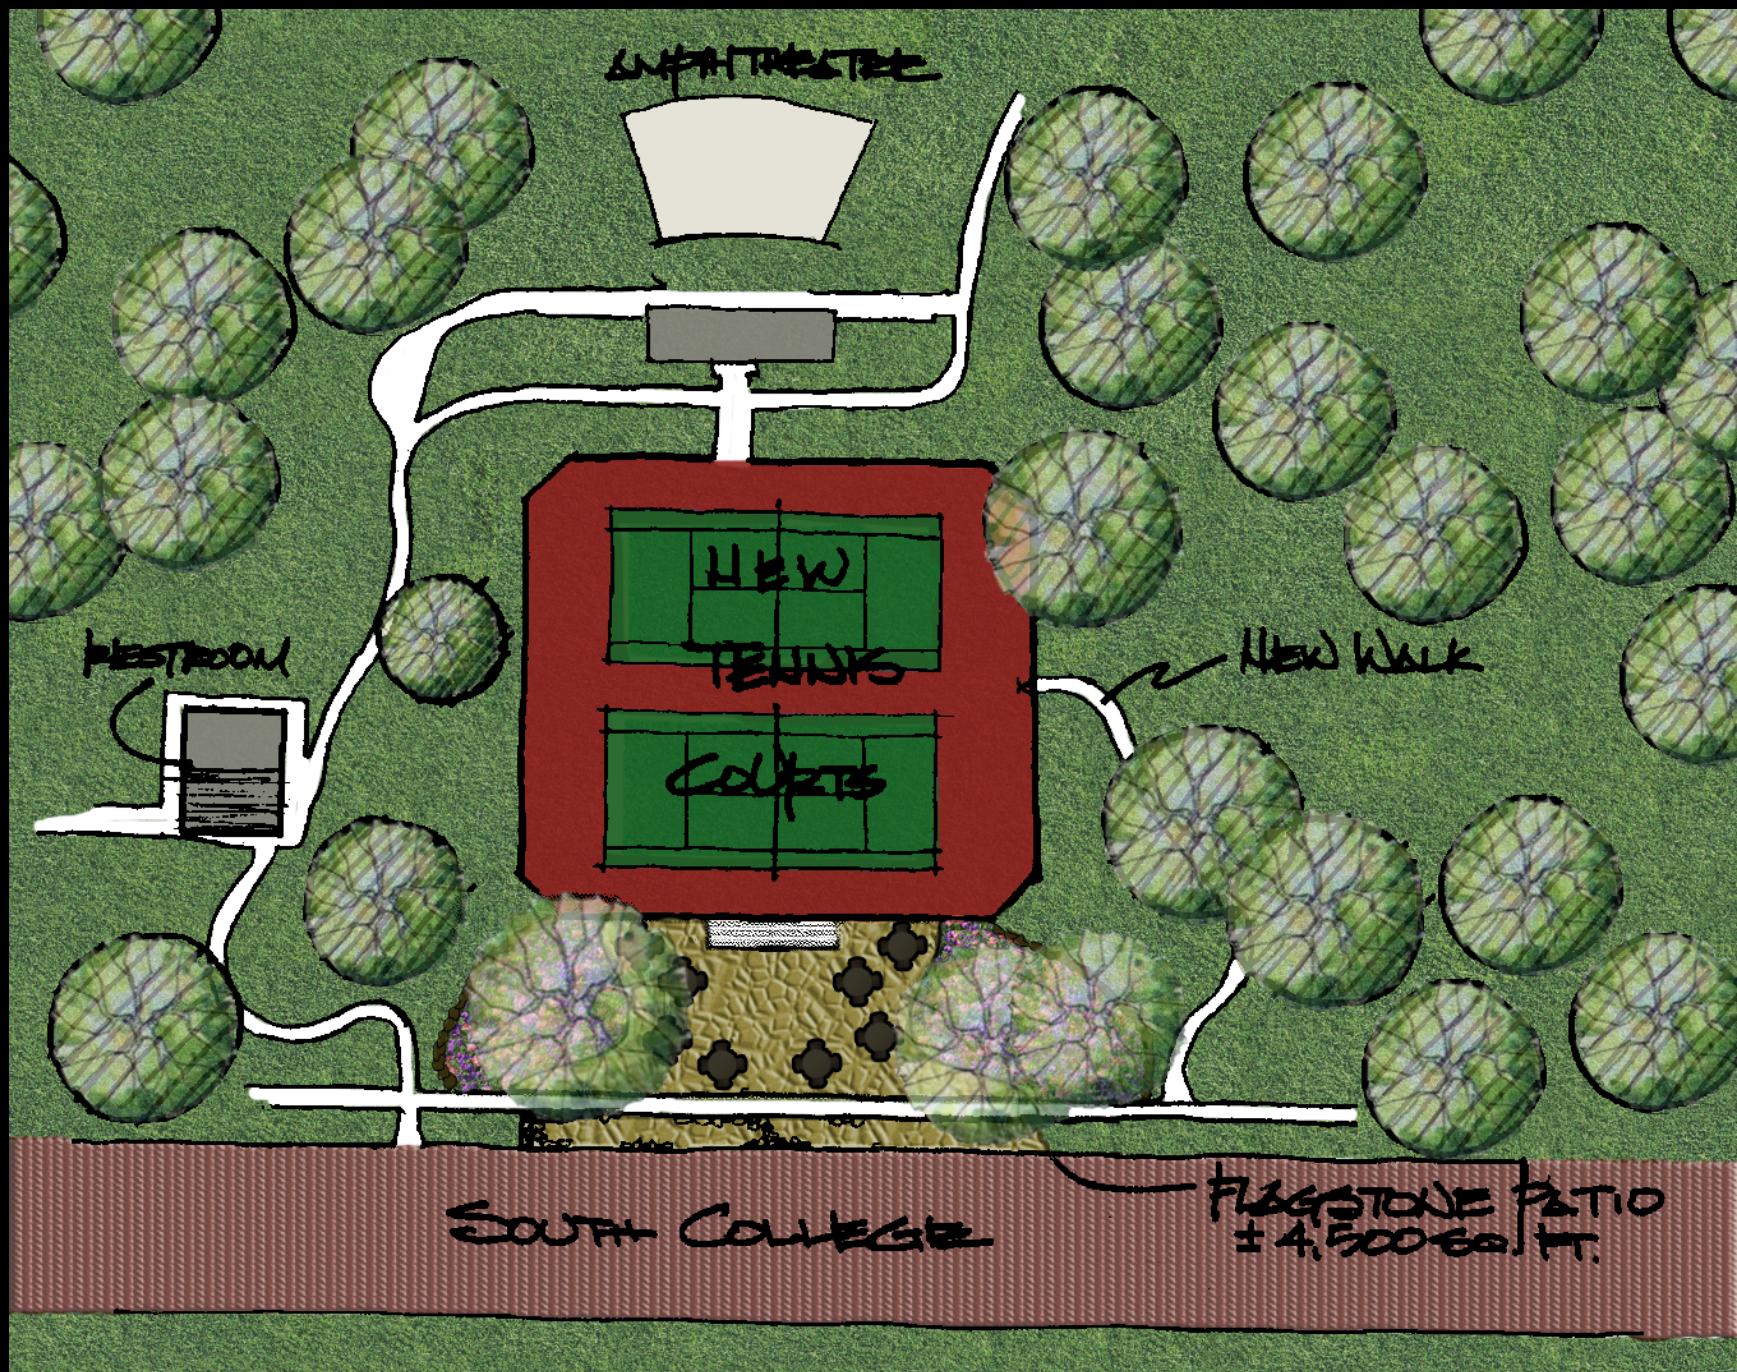



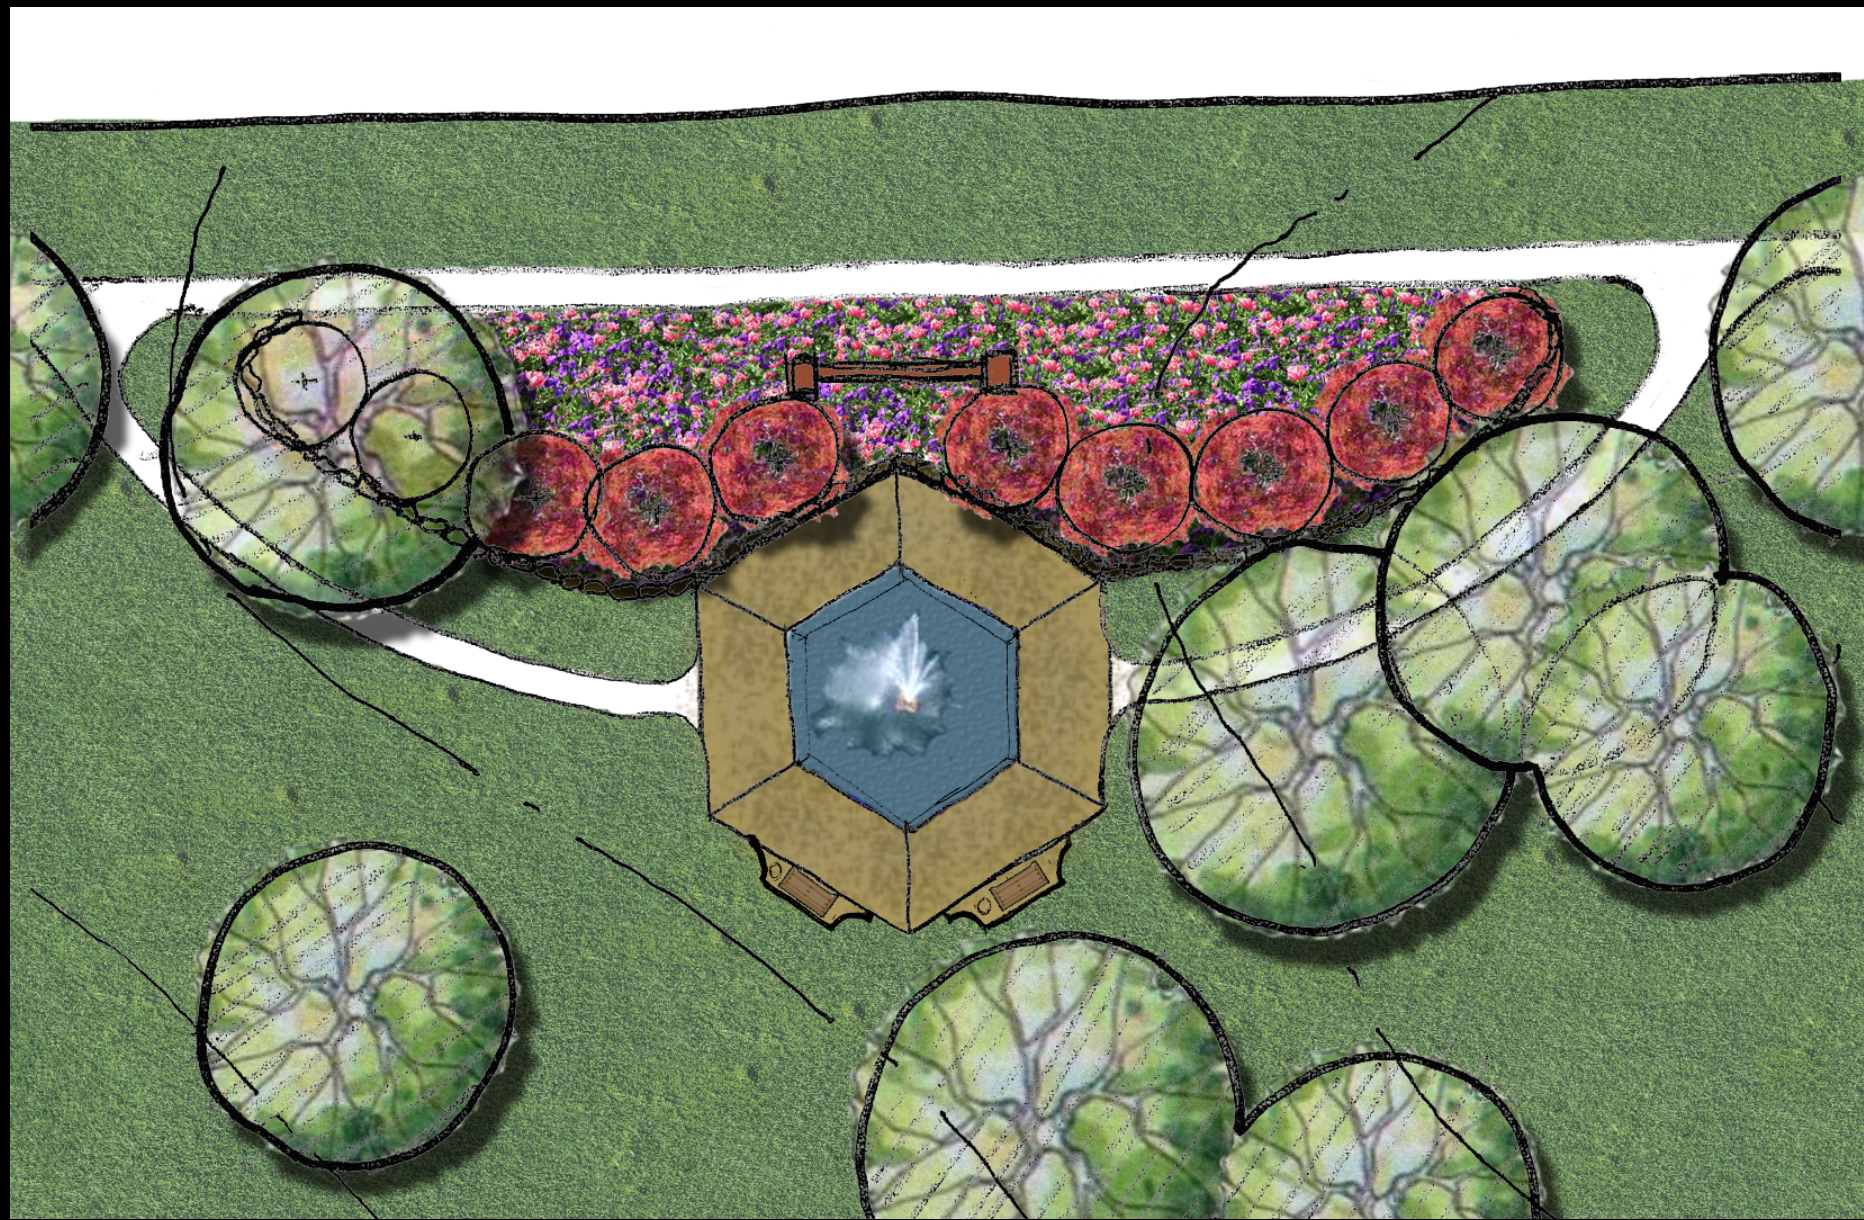

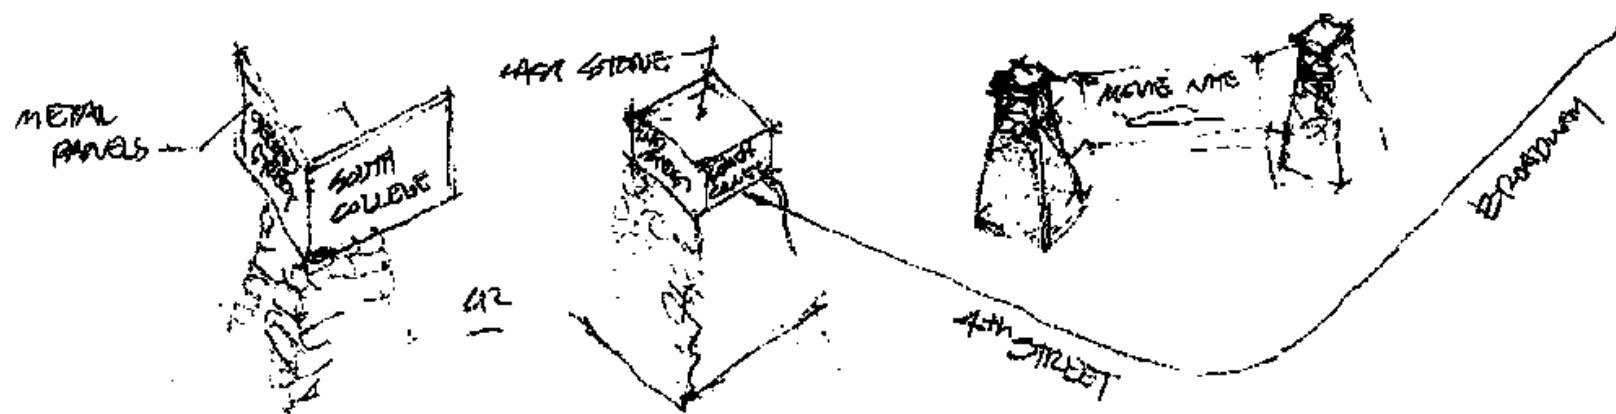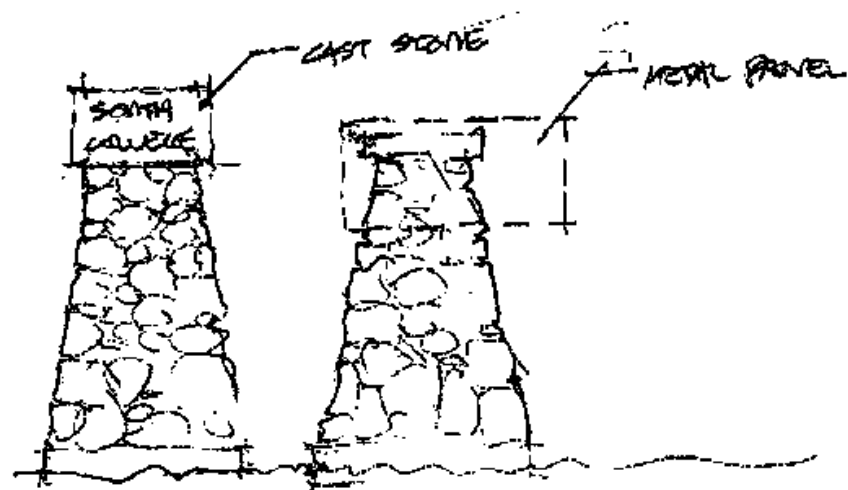






North



30' 0' 30' 60'
GRAPHIC SCALE

W SECOND STREET

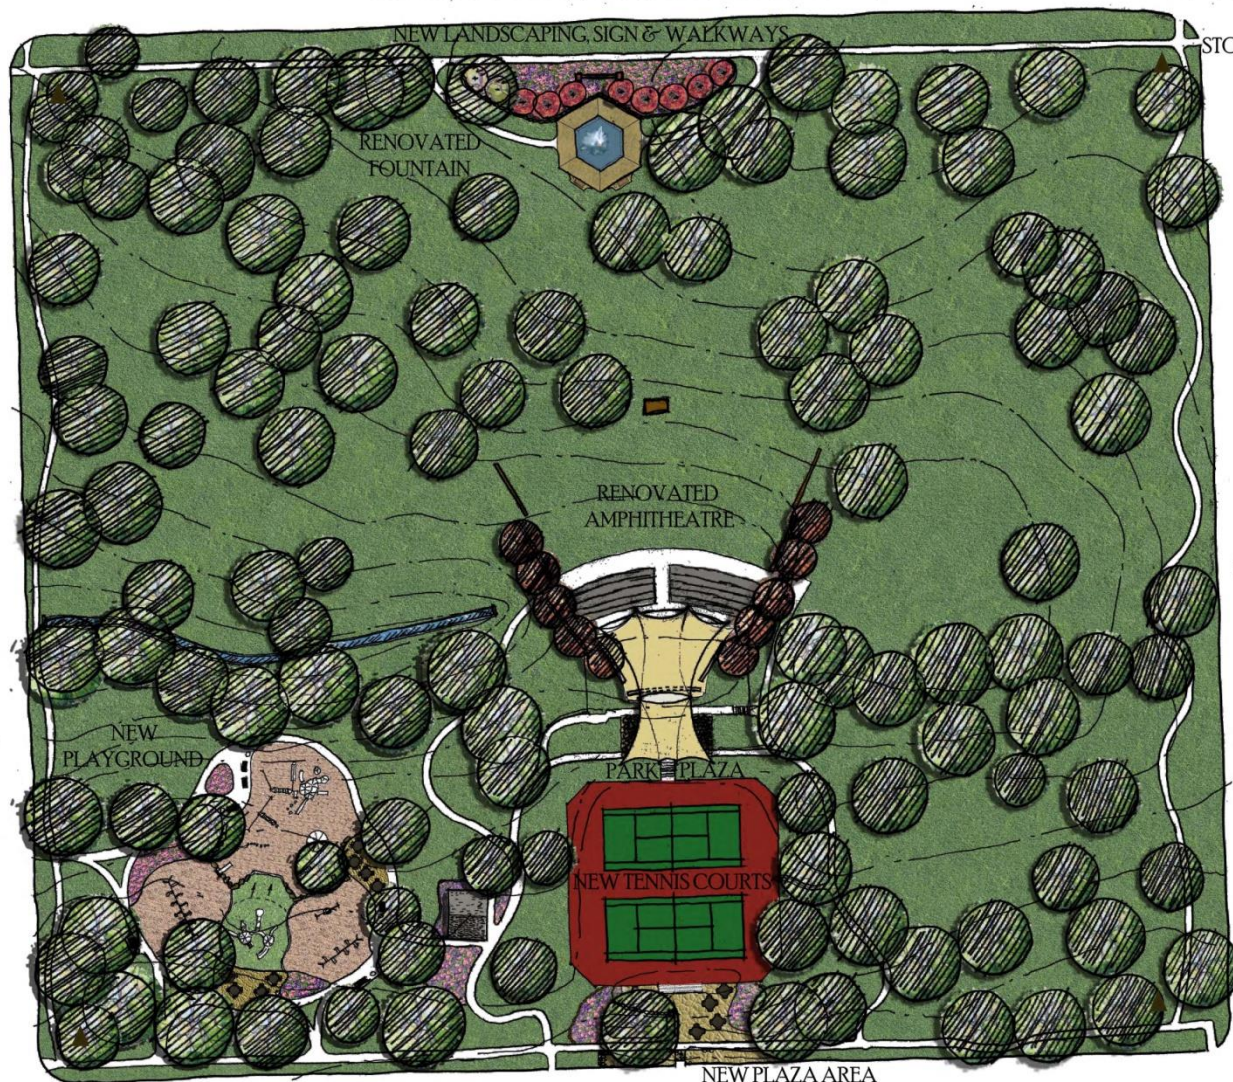

SB BROADWAY AVENUE

STONE COLUMNS
(TYP)

W FOURTH STREET

COLLEGE AVENUE

2112 West Ninth Street
Tyler, Texas 75701
903-597-4617 Fax

MHS
PLANNING & DESIGN, LLC

MASTER PLAN
BERGFELD PARK
CITY OF TYLER, TEXAS

DRAWN: HNR
CHECKED: MHS
DATE: OCT 2013
SCALE: AS SHOWN
JOB NO.: 13-012

1 OF 1